© 2020 TE Connectivity. All Rights Reserved.

REVISIONS					
P	LTR	DESCRIPTION	DATE	DWN	APVD
	B2	ECR-20-004655	30SEP20	RK	SBH

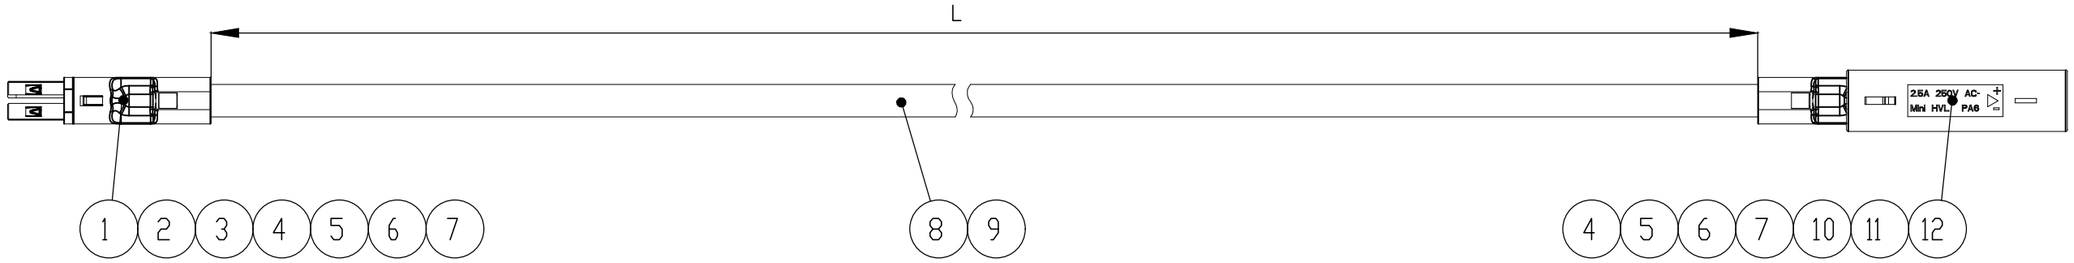

NOTES

1 PACKAGING:
ASSEMBLIES PACKED IN TE STANDARD BOXES WITH INTERMEDIATE LAYERS OF CORRUGATED PAPER OR PAPER STUFFING (TE SPEC. 107-18032).
EACH ASSEMBLY ROLLED TO A RING AND WITH RUBBER STRING BONDED

2 100% ELECTRICAL TEST ACCORDING TE SPECIFICATION 108-18857.3.1.1

BEMERKUNGEN

1 VERPACKUNG:
ASSEMBLIES IN TE STANDARDKARTON MIT ZWISCHENLAGEN (WELLPAPPE ODER PAPIERPOLSTERKISSEN) VERPACKEN (TE SPEZ. 107-18032).
JEDES ASSEMBLY ZU EINEM RING GEWICKELT UND MIT GUMMI BAND GEBUNDEN.

2 100% ELEKTRISCHE PRUEFUNG NACH TE SPEZIFIKATION 108-18857.3.1.1

WIRING SCHEDULE:
BELEGUNGSPLAN:

CONNECTOR	COLOUR/FARBE
+	BROWN/BRAUN
–	BLUE/BLAU

LENGTH SCHEDULE: /Laengentabelle:

	TE PART NO.	REV.	LENGTH L (mm)	TOL.	ASSEMBLY COLOR
OBSOLETE	~~1-2083030-1~~	A	500	±20	BLACK
	~~1-2083030-2~~	A	1000	±20	BLACK
	~~1-2083030-3~~	A	1500	±20	BLACK
	~~1-2083030-4~~	A	2000	±20	BLACK
	1-2083030-5	B	500	±20	WHITE
	1-2083030-6	B	1000	±20	WHITE
	1-2083030-7	B	1500	±20	WHITE
	1-2083030-8	B	2000	±20	WHITE
	2-2083030-1	A	500	±20	BLACK
	2-2083030-2	A	1000	±20	BLACK
OBSOLETE	~~2-2083030-3~~	A	1500	±20	BLACK
	2-2083030-4	A	2000	±20	BLACK
OBSOLETE	~~2-2083030-5~~	B	500	±20	WHITE
	2-2083030-6	B	1000	±20	WHITE
	2-2083030-7	B	1500	±20	WHITE
	2-2083030-8	B	2000	±20	WHITE
	2-2083030-9	A	4000	±20	WHITE

QTY 2-9	QTY 2-8	QTY 2-7	QTY 2-6	QTY 2-5	QTY 2-4	QTY 2-3	QTY 2-2	QTY 2-1	QTY 1-8	QTY 1-7	QTY 1-6	QTY 1-5	QTY 1-4	QTY 1-3	QTY 1-2	QTY 1-1	DESCRIPTION	ITEM NO.
				OBSOLETE		OBSOLETE			OBSOLETE									
2	2	2	2	2	2	2	2	2	2	2	2	2	2	2	2	2	MQS pin contact	12
1	1	1	1	1	1	1	1	1	–	–	–	–	–	–	–	–	Lighting system outlet, yellow LV-2	11
–	–	–	–	–	–	–	–	–	1	1	1	1	1	1	1	1	Lighting system outlet, light grey LV-1	10
SEE TABLE					–	–	–	–	SEE TABLE				–	–	–	–	H03VVH2-F 2x0.75mm², white	9
–	–	–	–	–	SEE TABLE				–	–	–	–	SEE TABLE				H03VVH2-F 2x0.75mm², black	8
2	2	2	2	2	–	–	–	–	2	2	2	2	–	–	–	–	Ring clip, white	7
–	–	–	–	–	2	2	2	2	–	–	–	–	2	2	2	2	Ring clip, black	6
2	2	2	2	2	–	–	–	–	2	2	2	2	–	–	–	–	Tube, white	5
–	–	–	–	–	2	2	2	2	–	–	–	–	2	2	2	2	Tube, black	4
2	2	2	2	2	2	2	2	2	2	2	2	2	2	2	2	2	MQS socket contact	3
1	1	1	1	1	1	1	1	1	–	–	–	–	–	–	–	–	Connector system plug, yellow LV-2	2
–	–	–	–	–	–	–	–	–	1	1	1	1	1	1	1	1	Connector system plug, light grey LV-1	1

THIS DRAWING IS A CONTROLLED DOCUMENT.

DIMENSIONS: mm

TOLERANCES UNLESS OTHERWISE SPECIFIED:
0 PLC ± –
1 PLC ± –
2 PLC ± –
3 PLC ± –
4 PLC ± –
ANGLES ± 1°

MATERIAL –

FINISH –

DWN T.Burzyński 06JAN2010
CHK S.Sedlakova 06JAN2010
APVD G.Lindemann 06JAN2010
PRODUCT SPEC –
APPLICATION SPEC –
WEIGHT –

TE Connectivity

NAME
Cable Assembly Mini HVL female to male
–
–

SIZE	CAGE CODE	DRAWING NO	RESTRICTED TO
A3	00779	C-2083030	–

CUSTOMER DRAWING

SCALE 1:1 | SHEET 1 OF 1 | REV B2